EMS

ELECTRO MECHANICAL SYSTEMS LIMITED

Foundation Details MTS6L & MTS8L Barriers

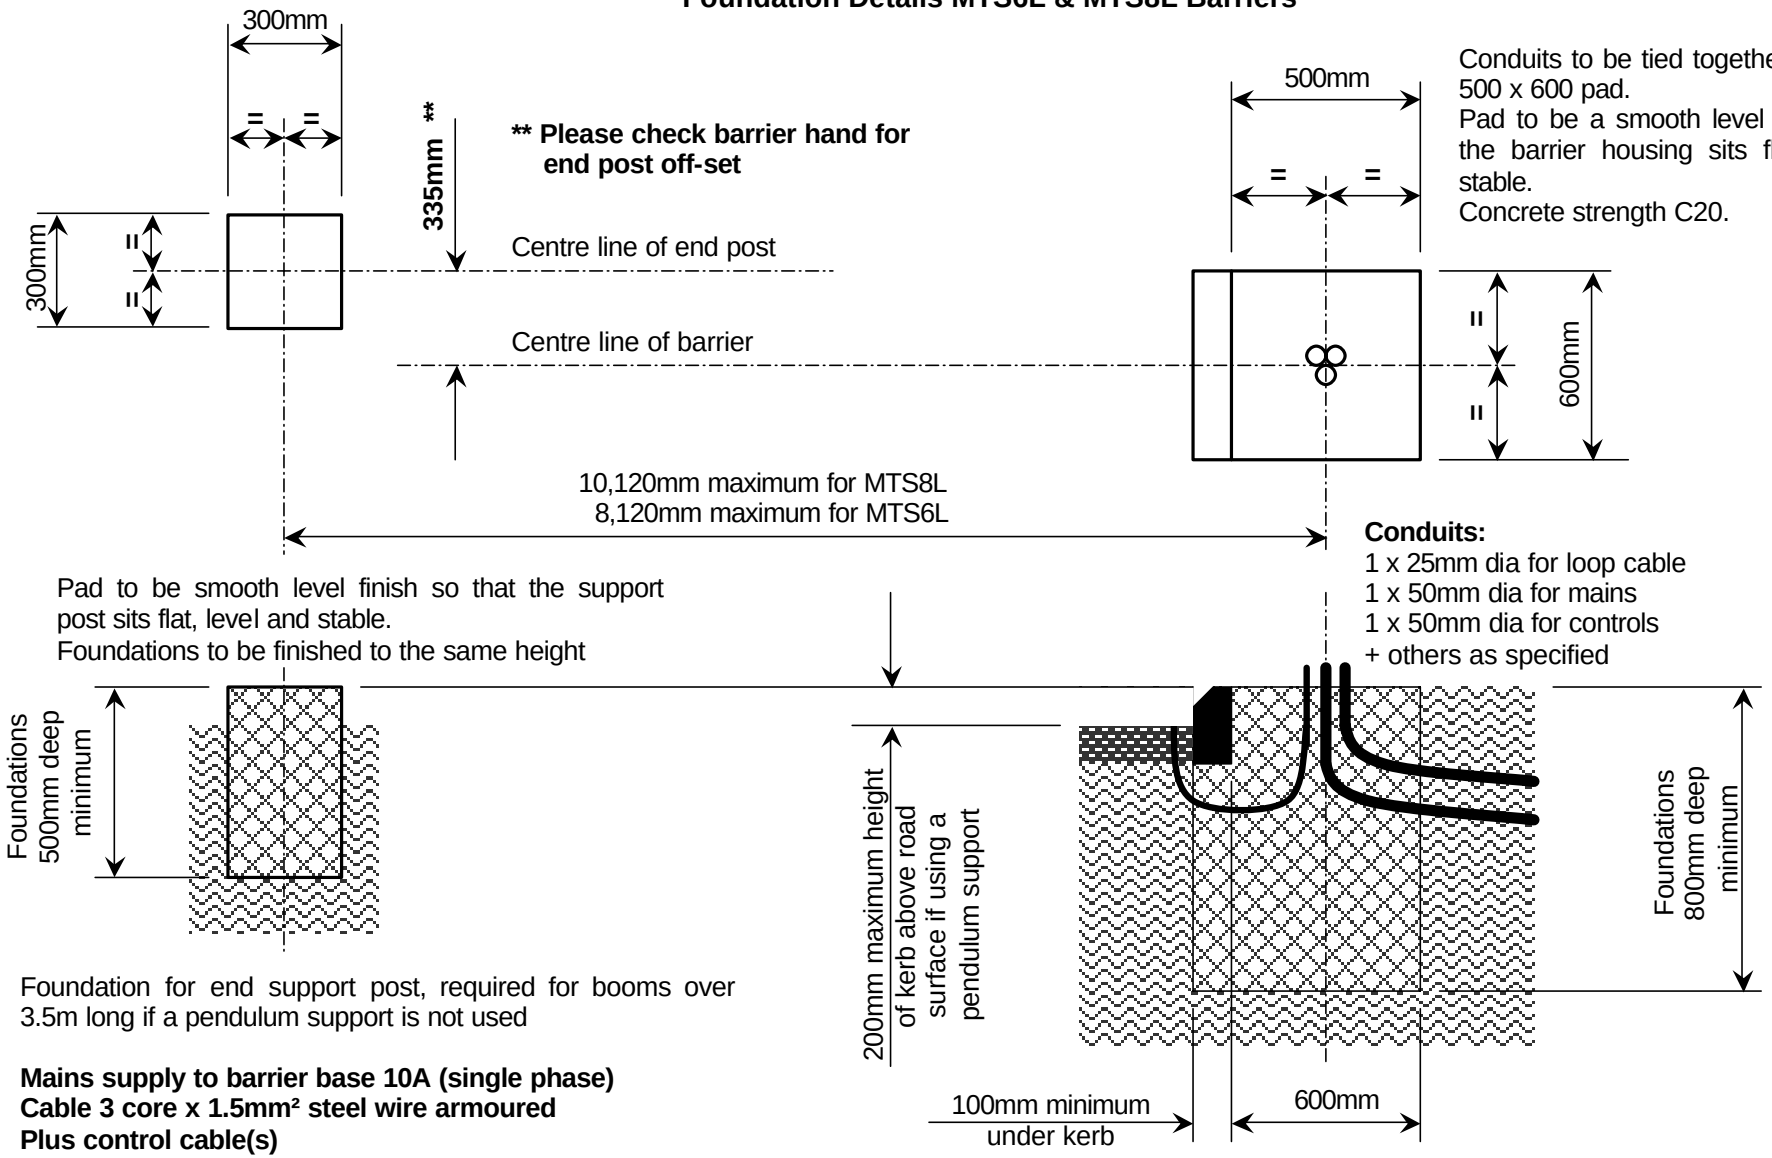

Foundation for end support post, required for booms over 3.5m long if a pendulum support is not used

Mains supply to barrier base 10A (single phase)
Cable 3 core x 1.5mm² steel wire armoured
Plus control cable(s)